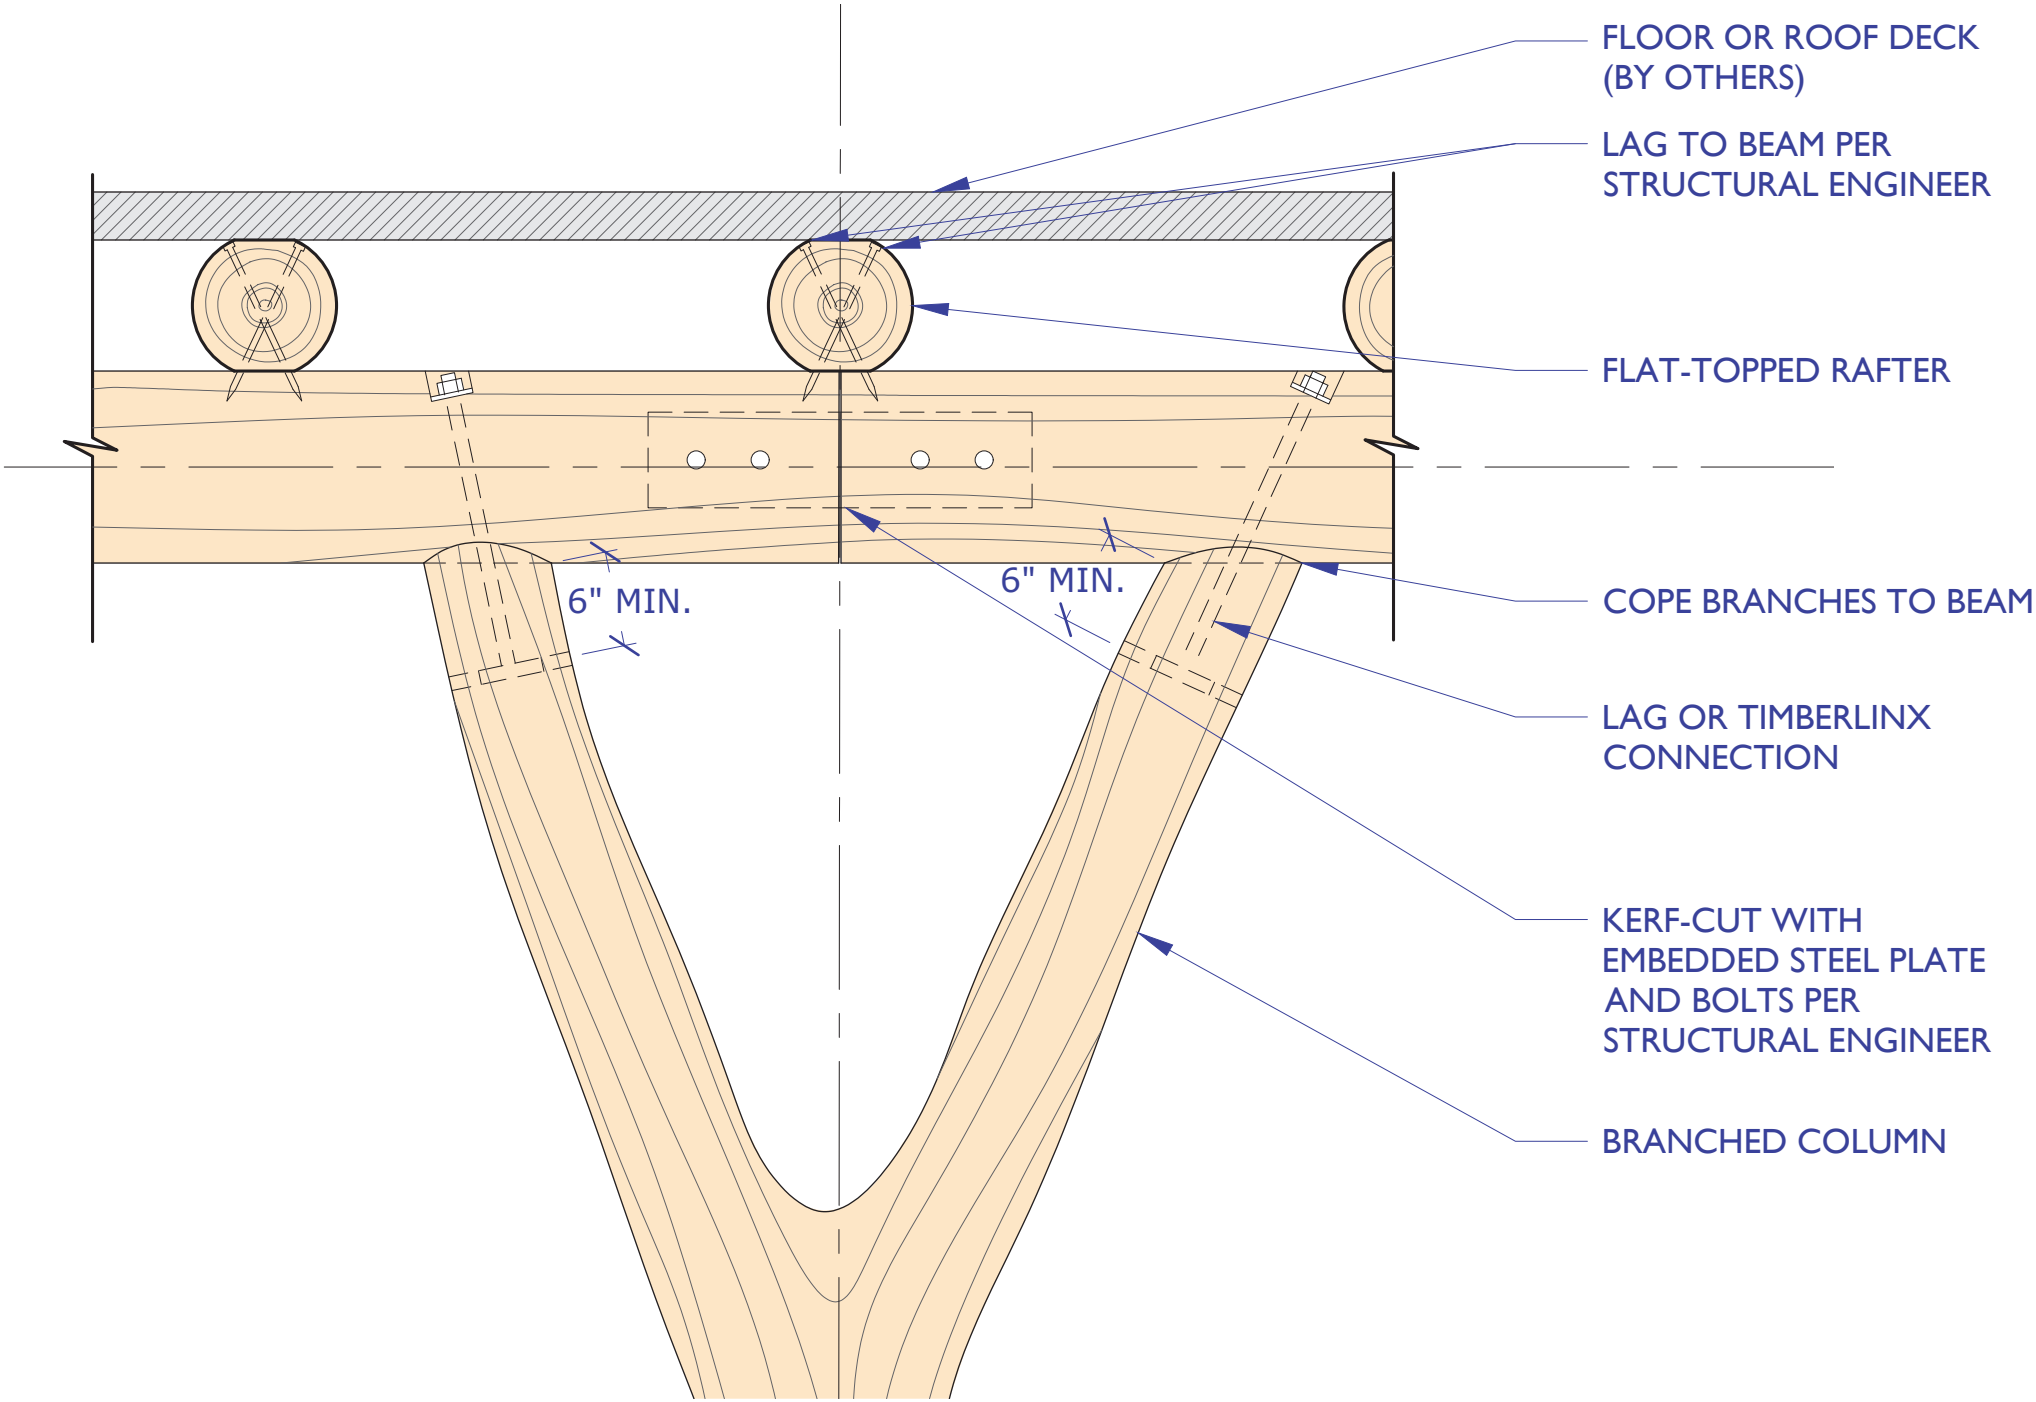

WHOLETREES®

S03

Branched Column to Beam

SCALE: 1" =1'

© WholeTrees LLC 2016

INCHES 0 3 6 12 24

S T R U C T U R E S