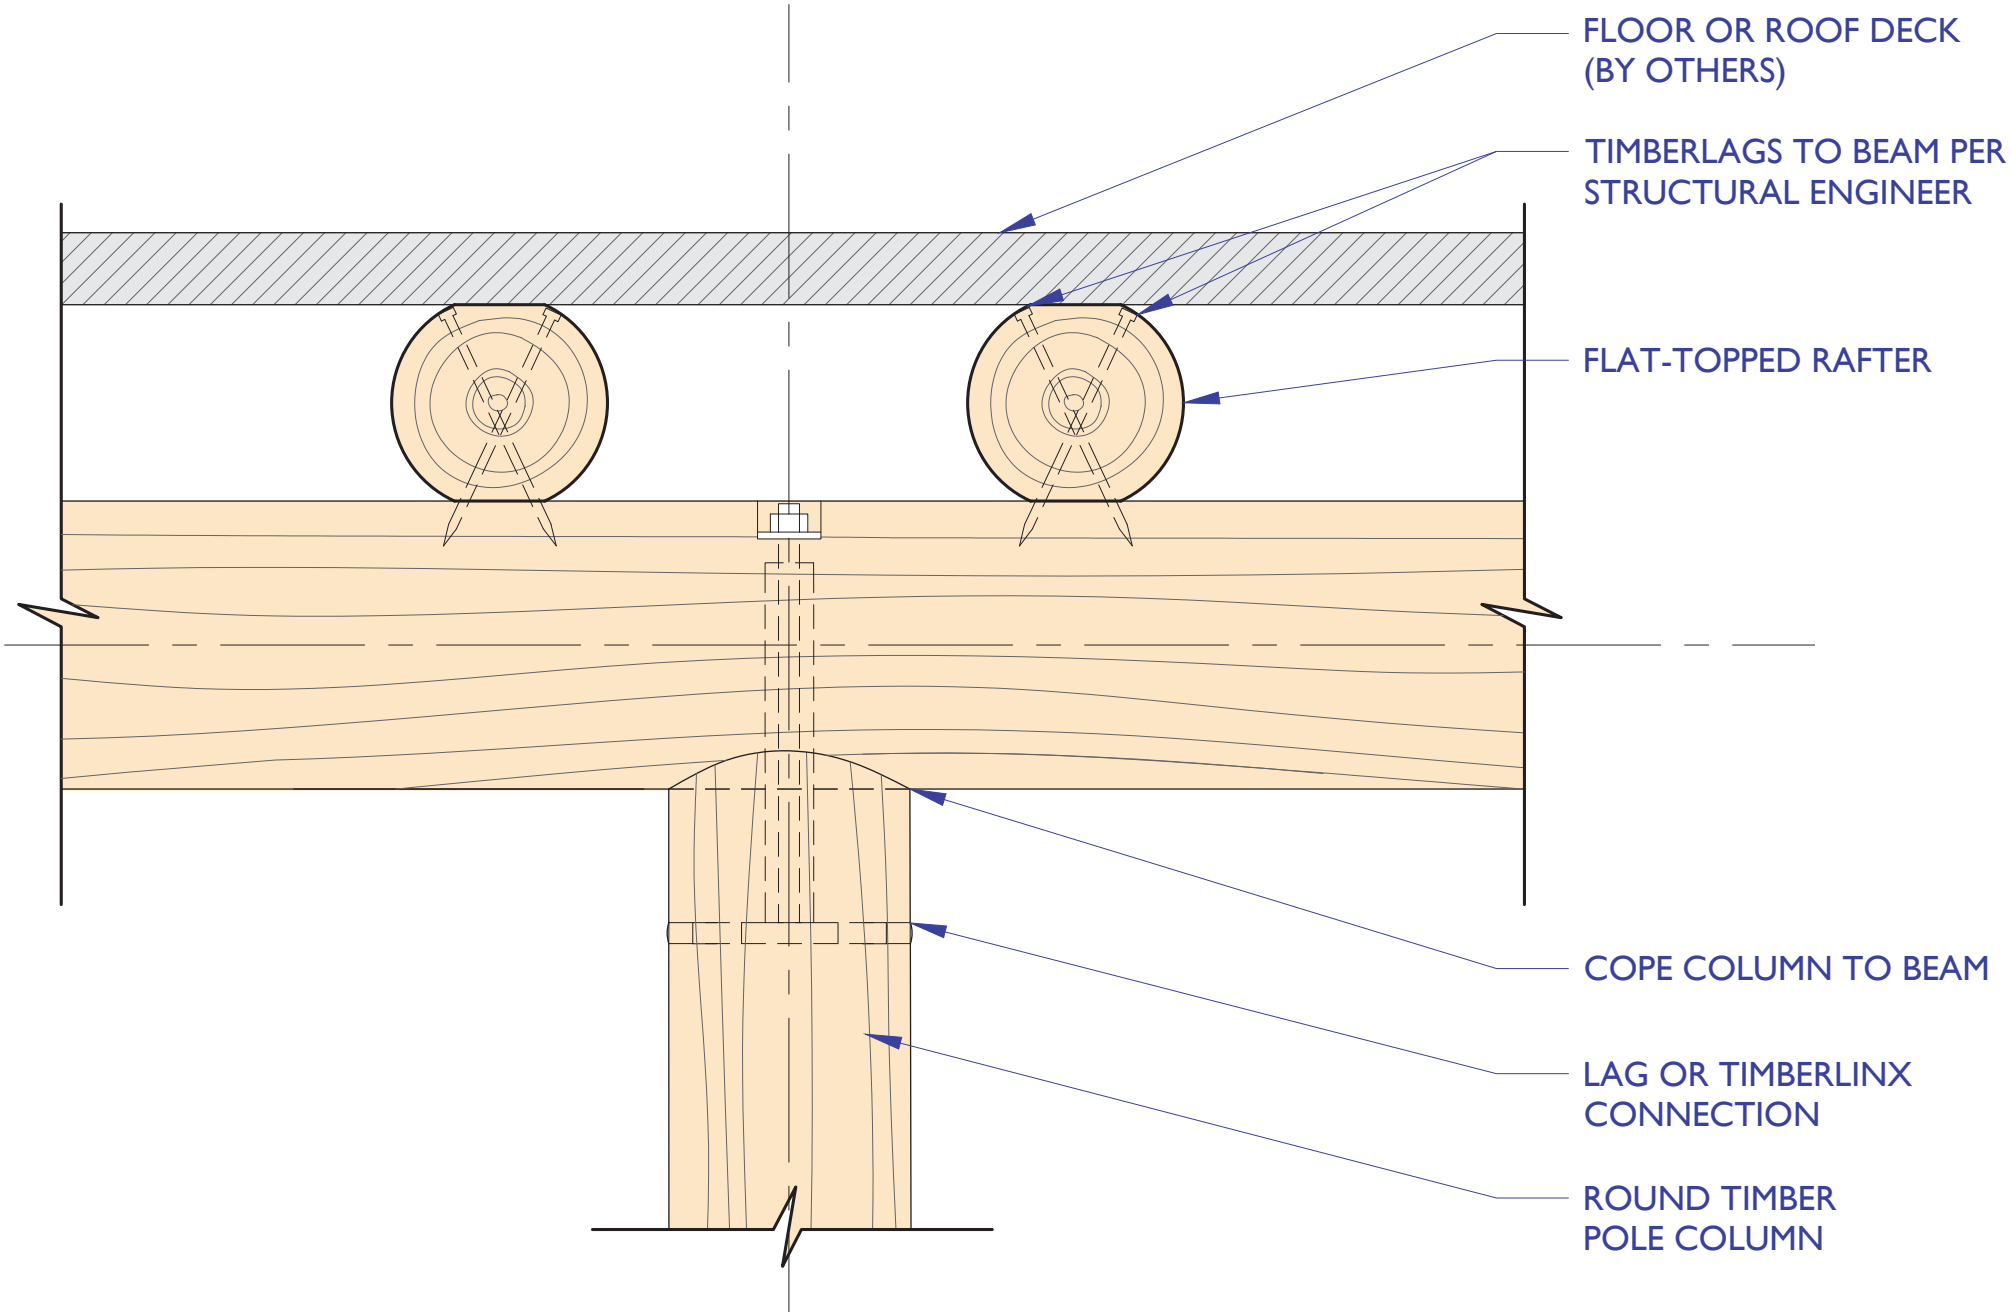

WHOLETREES®

S02

Pole Column to Beam Connection

SCALE: 1 1/2" =1'

© WholeTrees LLC 2016

INCHES 0 3 6 12 24

S T R U C T U R E S